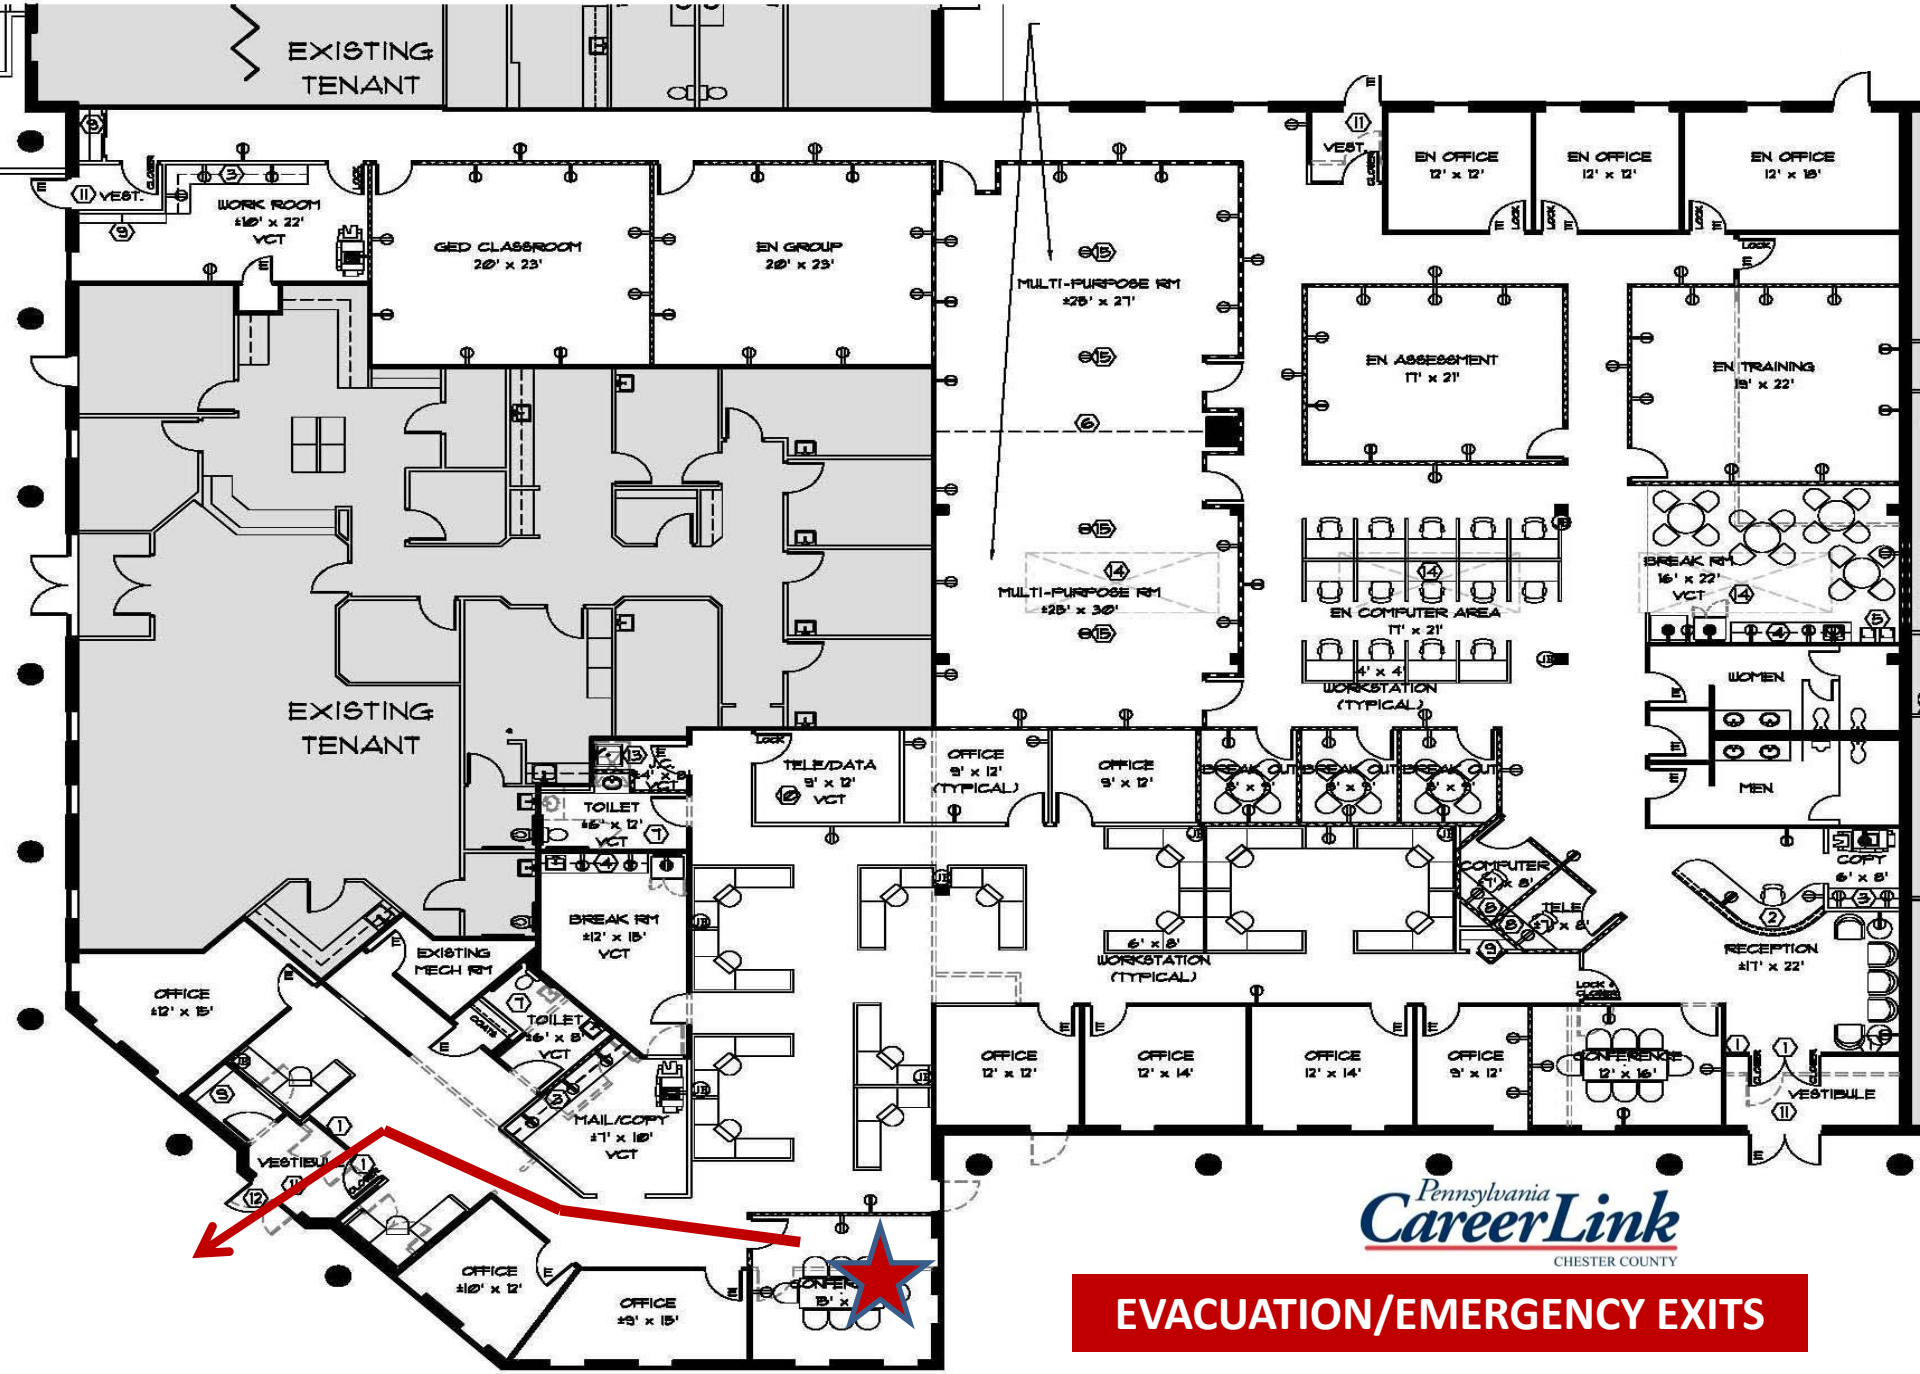
EXISTING TENANT
WORK ROOM ±10' x 22' VCT
GED CLASSROOM 20' x 23'
EN GROUP 20' x 23'
MULTI-PURPOSE RM ±25' x 27'
MULTI-PURPOSE RM ±25' x 30'
VEST.
EN OFFICE 12' x 12'
EN OFFICE 12' x 12'
EN OFFICE 12' x 18'
EN ASSESSMENT 17' x 21'
EN TRAINING 19' x 22'
EN COMPUTER AREA 17' x 21'
4' x 4' WORKSTATION (TYPICAL)
BREAK RM 16' x 22' VCT
WOMEN
MEN
EXISTING TENANT
TELE/DATA 9' x 12' VCT
OFFICE 9' x 12' (TYPICAL)
OFFICE 9' x 12'
BREAK OUT 9' x 9'
TOILET ±6' x 12' VCT
BREAK RM ±12' x 15' VCT
EXISTING MECH RM
TOILET ±6' x 8' VCT
MAIL/COPY ±7' x 10' VCT
OFFICE ±12' x 15'
VESTIBULE
OFFICE ±10' x 12'
OFFICE ±9' x 15'
6' x 8' WORKSTATION (TYPICAL)
COMPUTER 7' x 8'
TELE 7' x 8'
COPY 6' x 8'
RECEPTION ±17' x 22'
OFFICE 12' x 12'
OFFICE 12' x 14'
OFFICE 12' x 14'
OFFICE 9' x 12'
CONFERENCE 12' x 16'
VESTIBULE
Pennsylvania CareerLink CHESTER COUNTY
EVACUATION/EMERGENCY EXITS

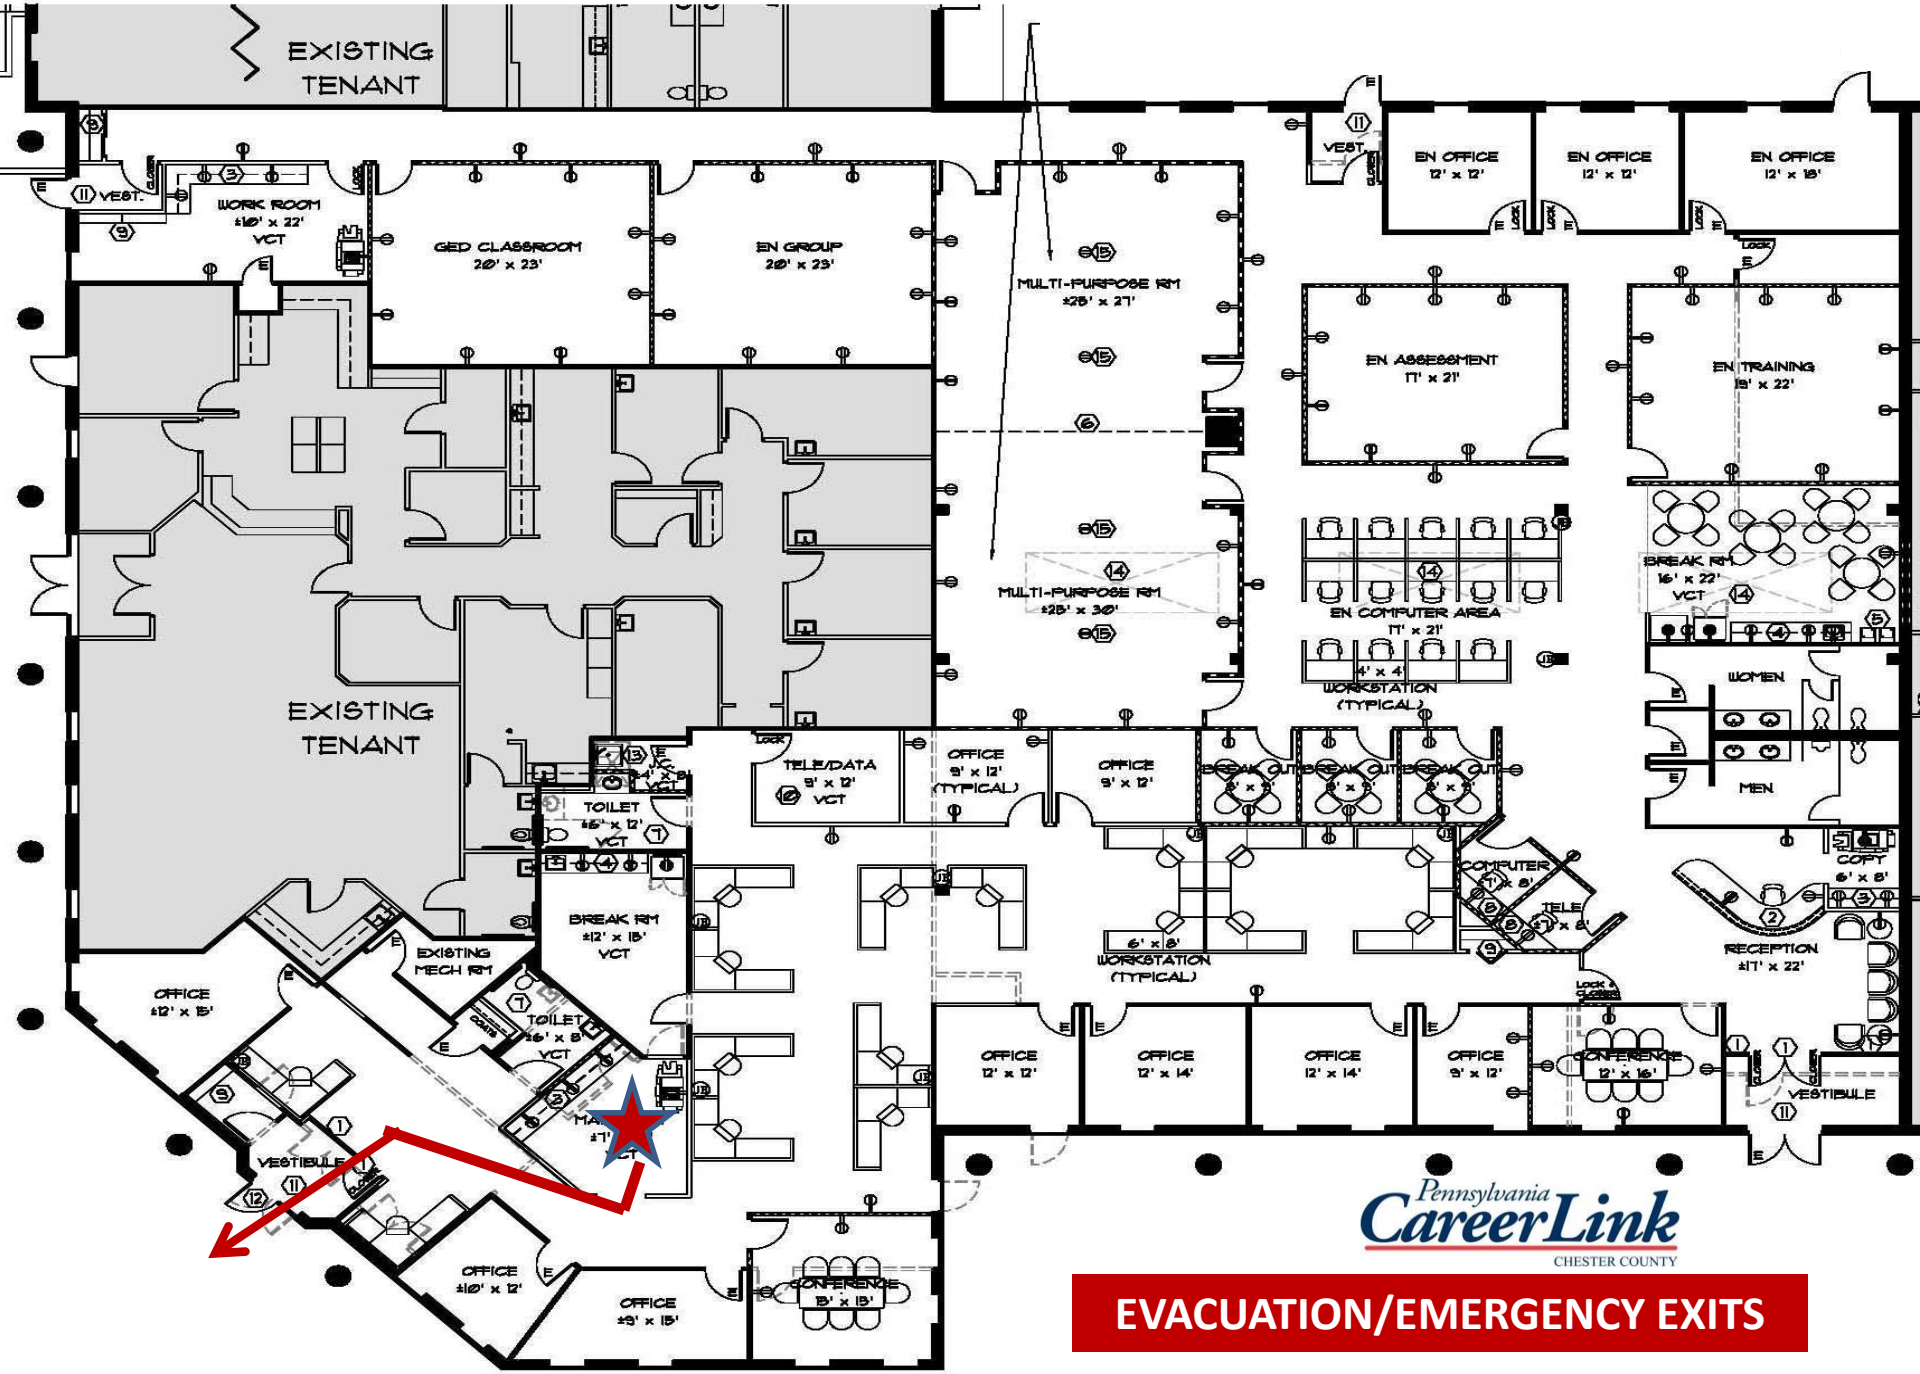

EVACUATION/EMERGENCY EXITS

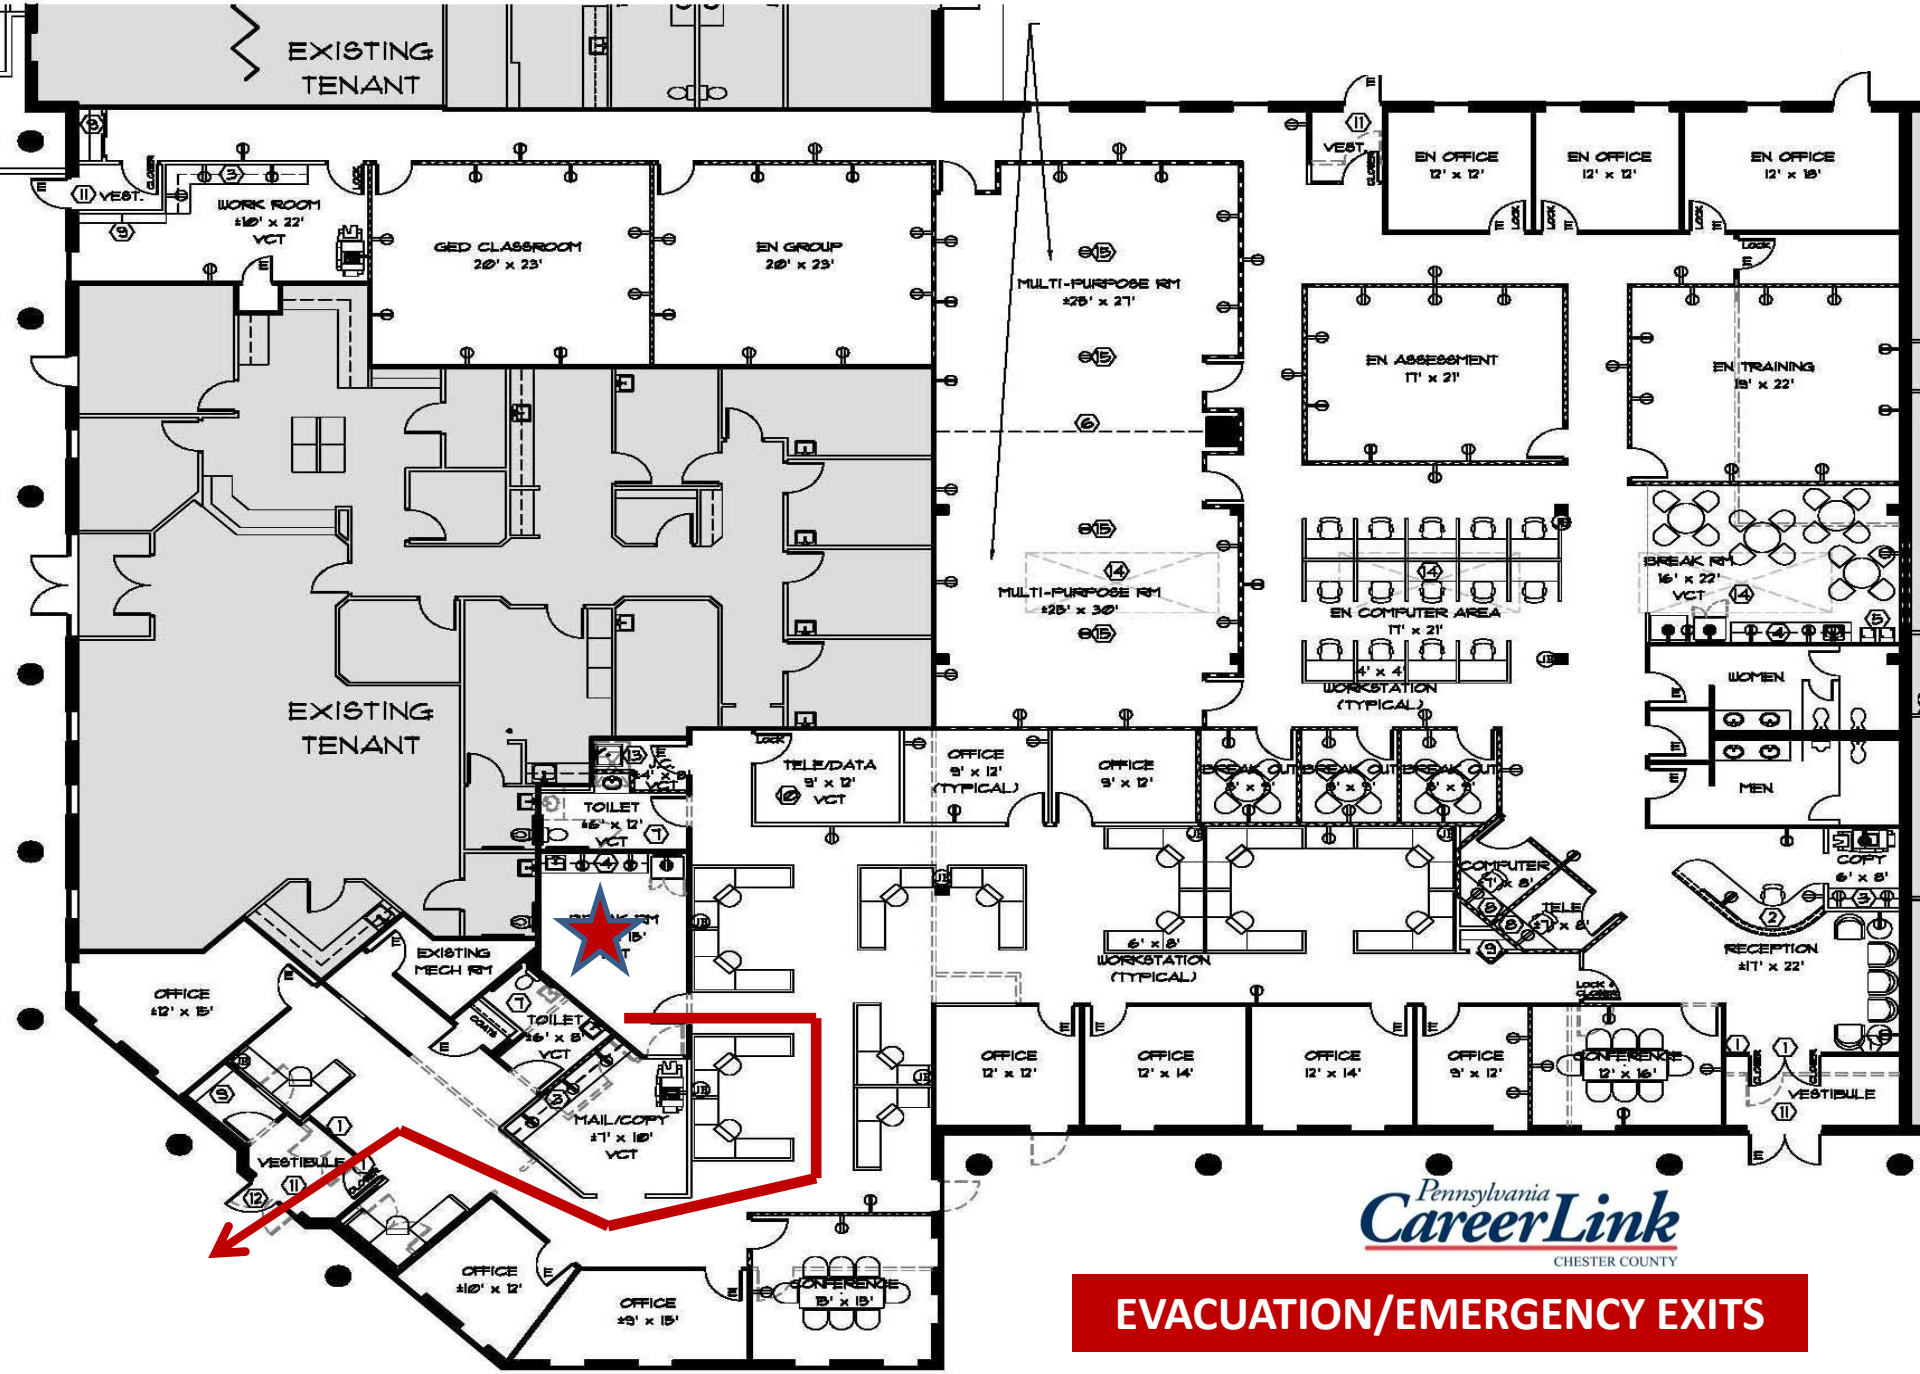

Pennsylvania CareerLink
CHESTER COUNTY

EVACUATION/EMERGENCY EXITS

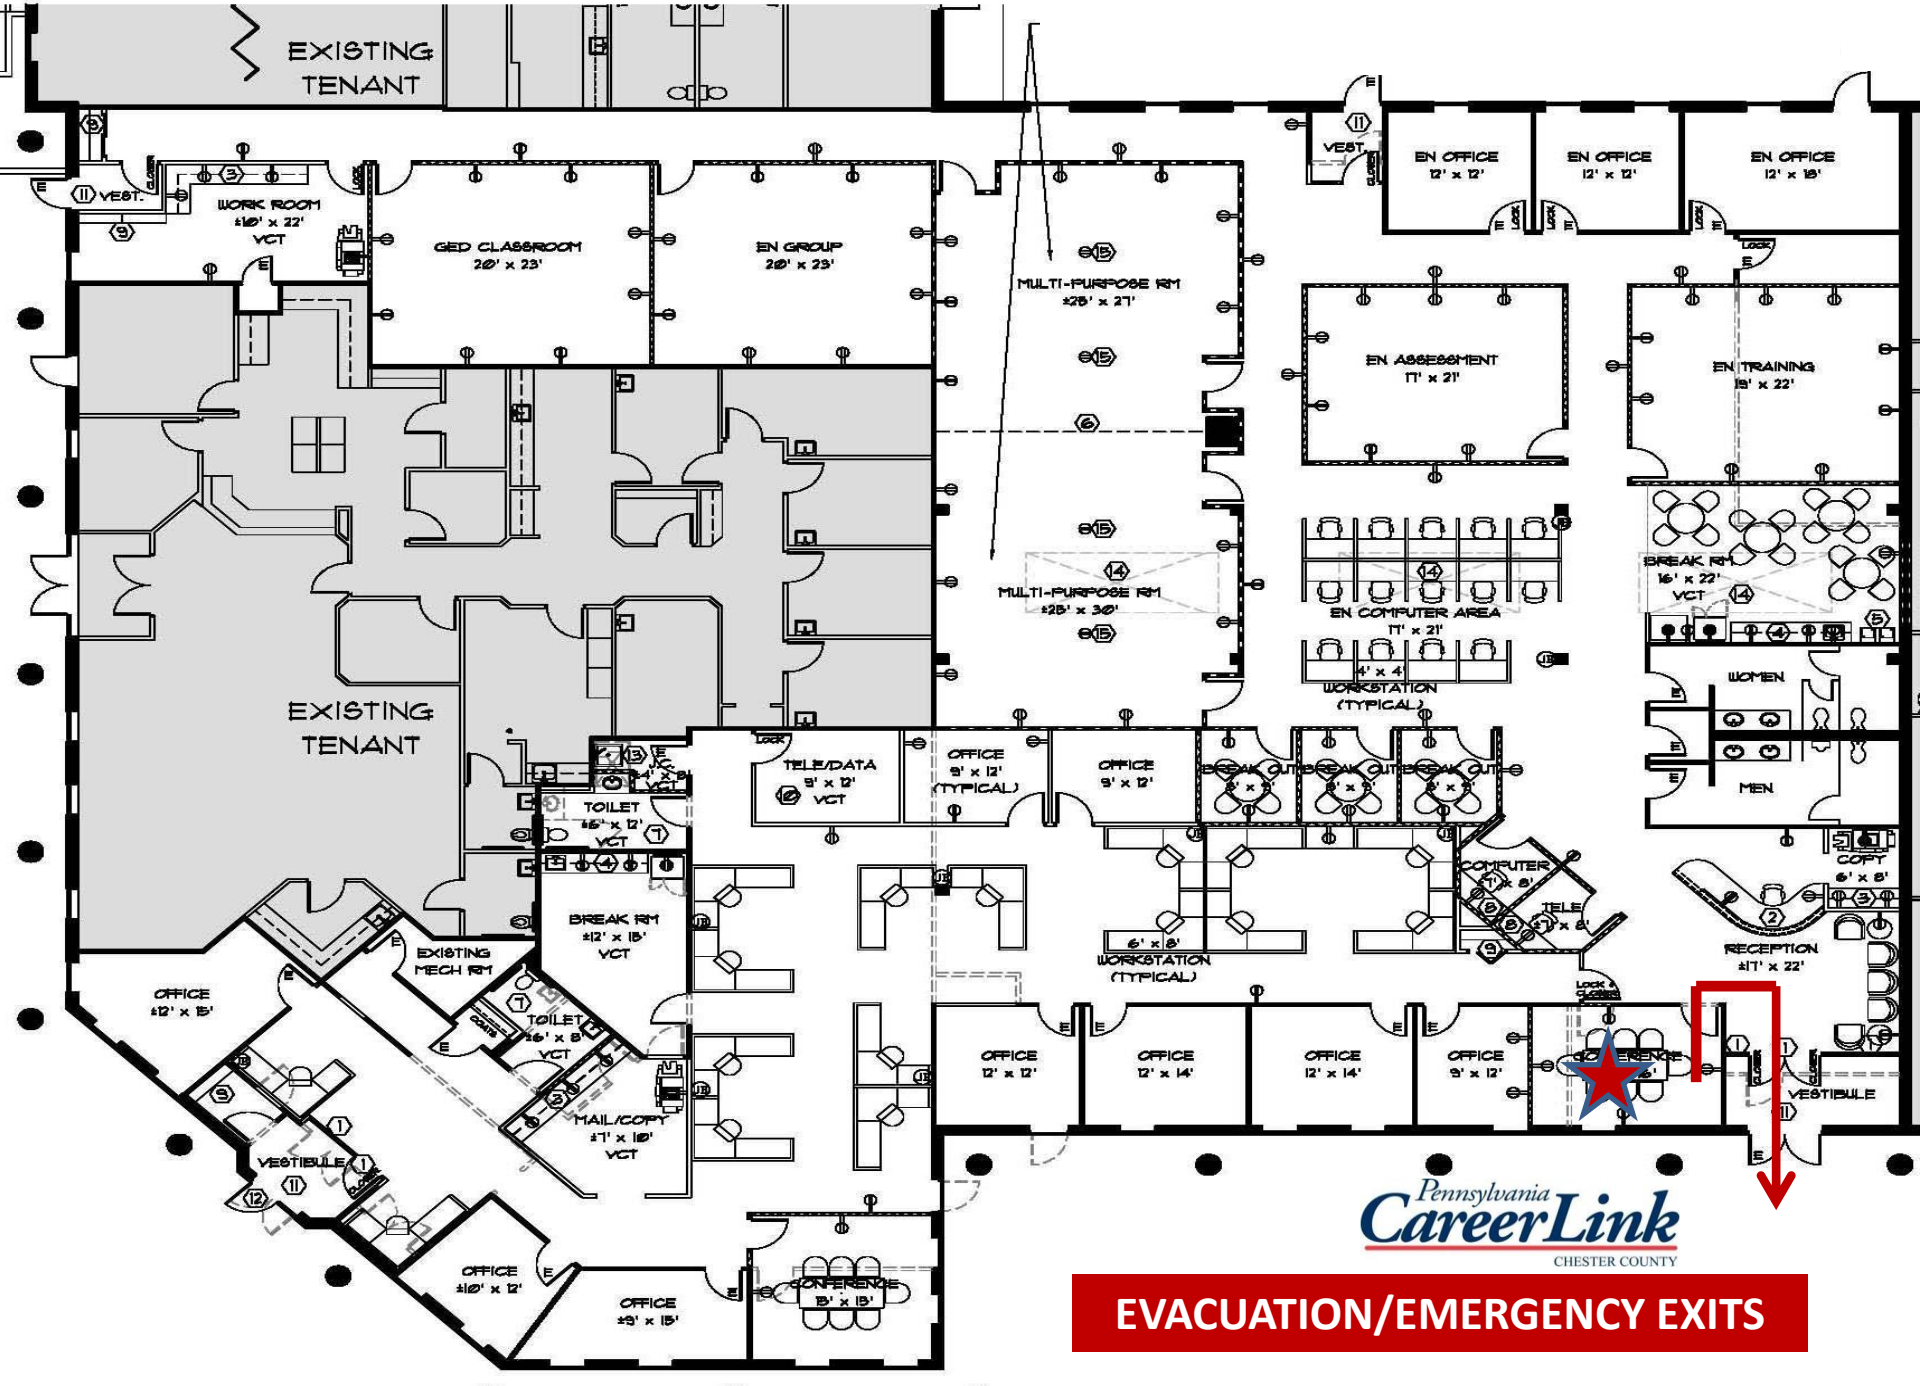

EVACUATION/EMERGENCY EXITS

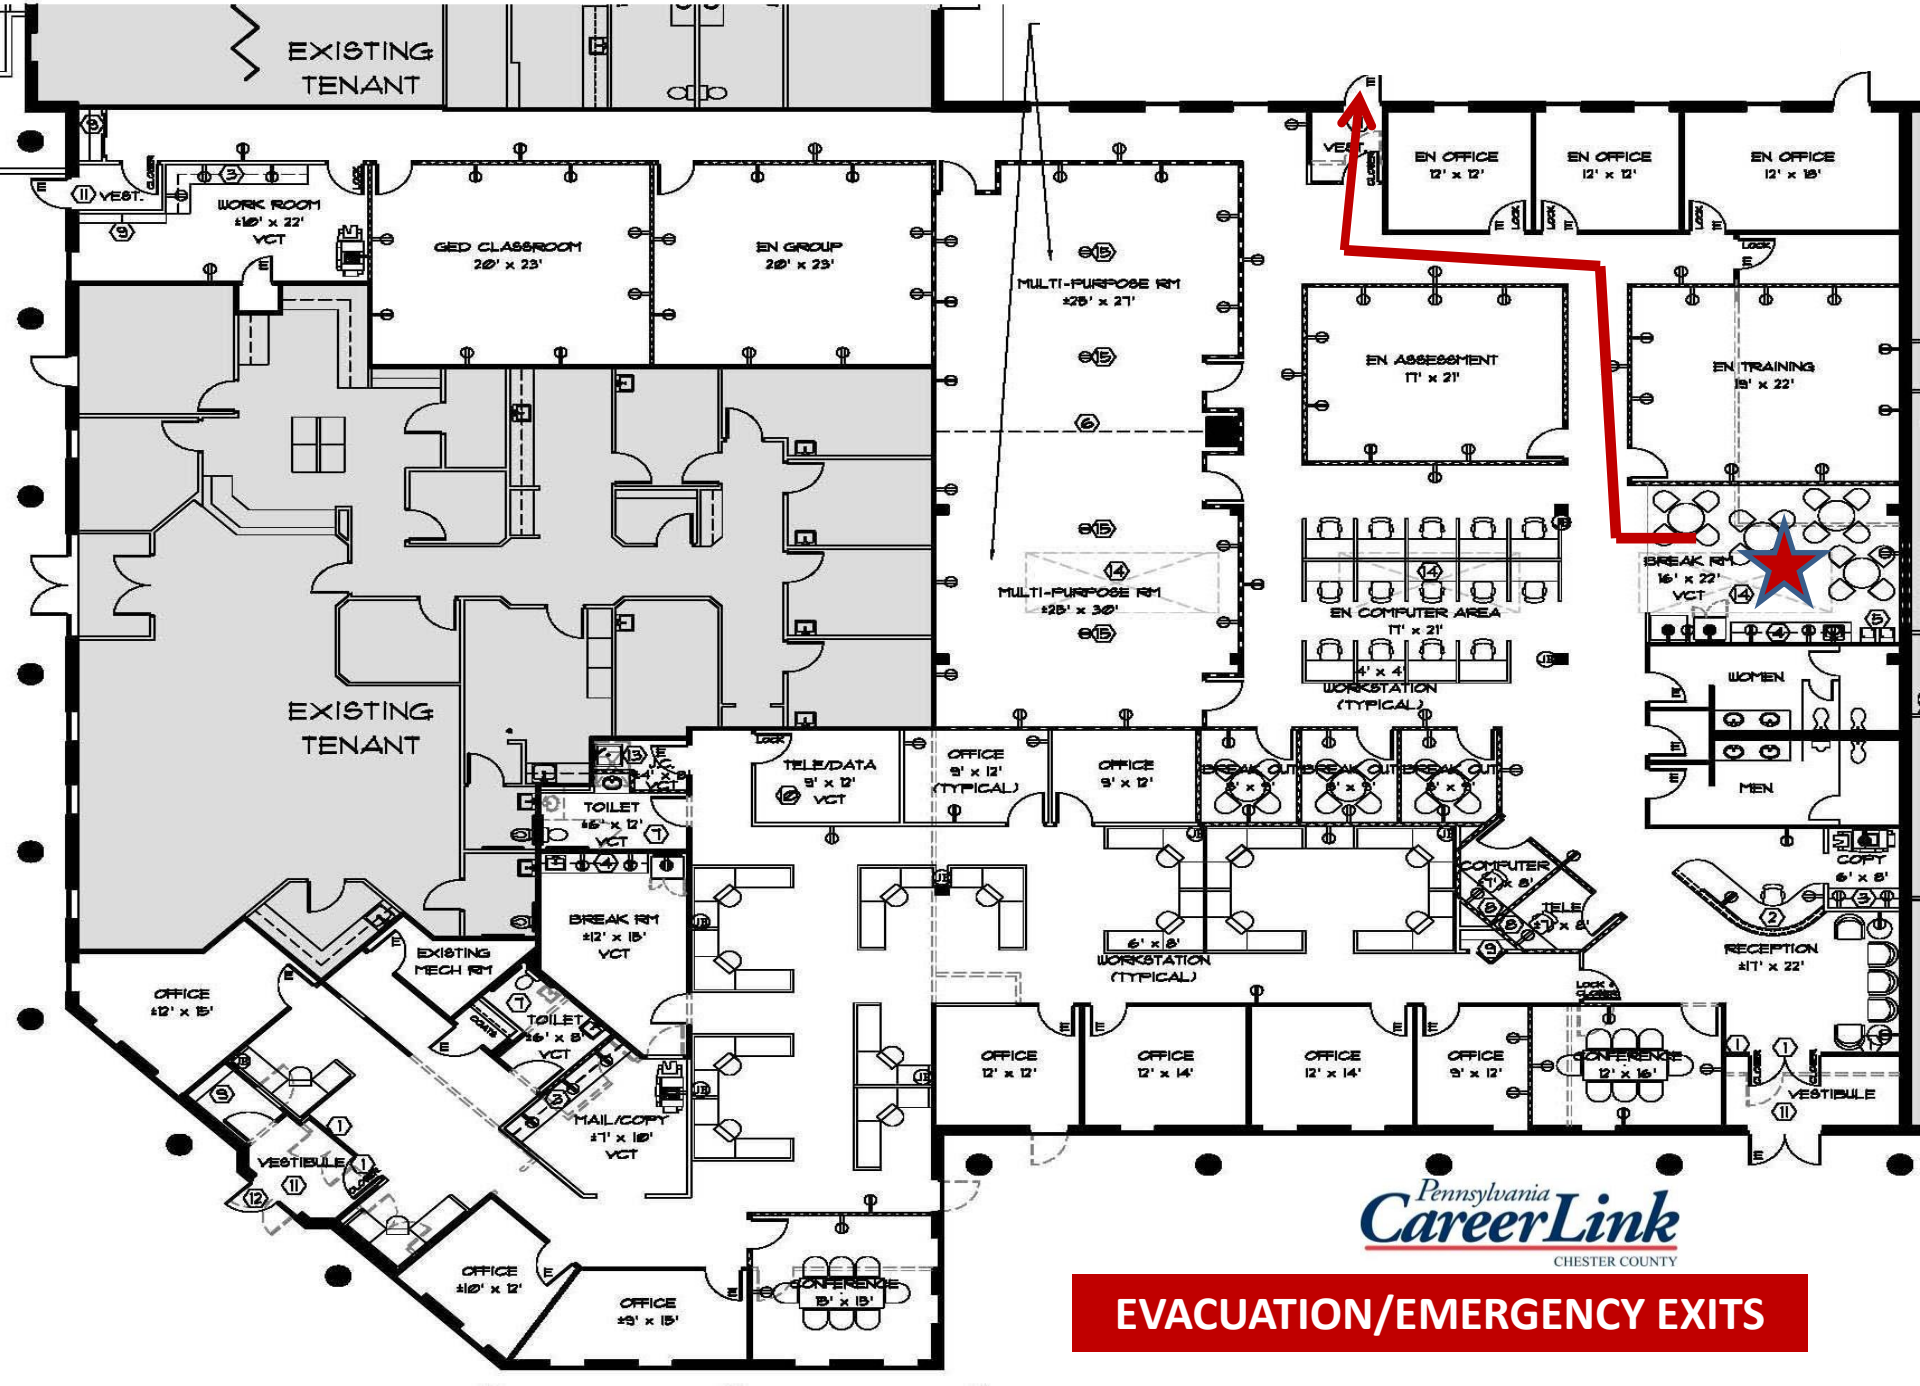

EVACUATION/EMERGENCY EXITS

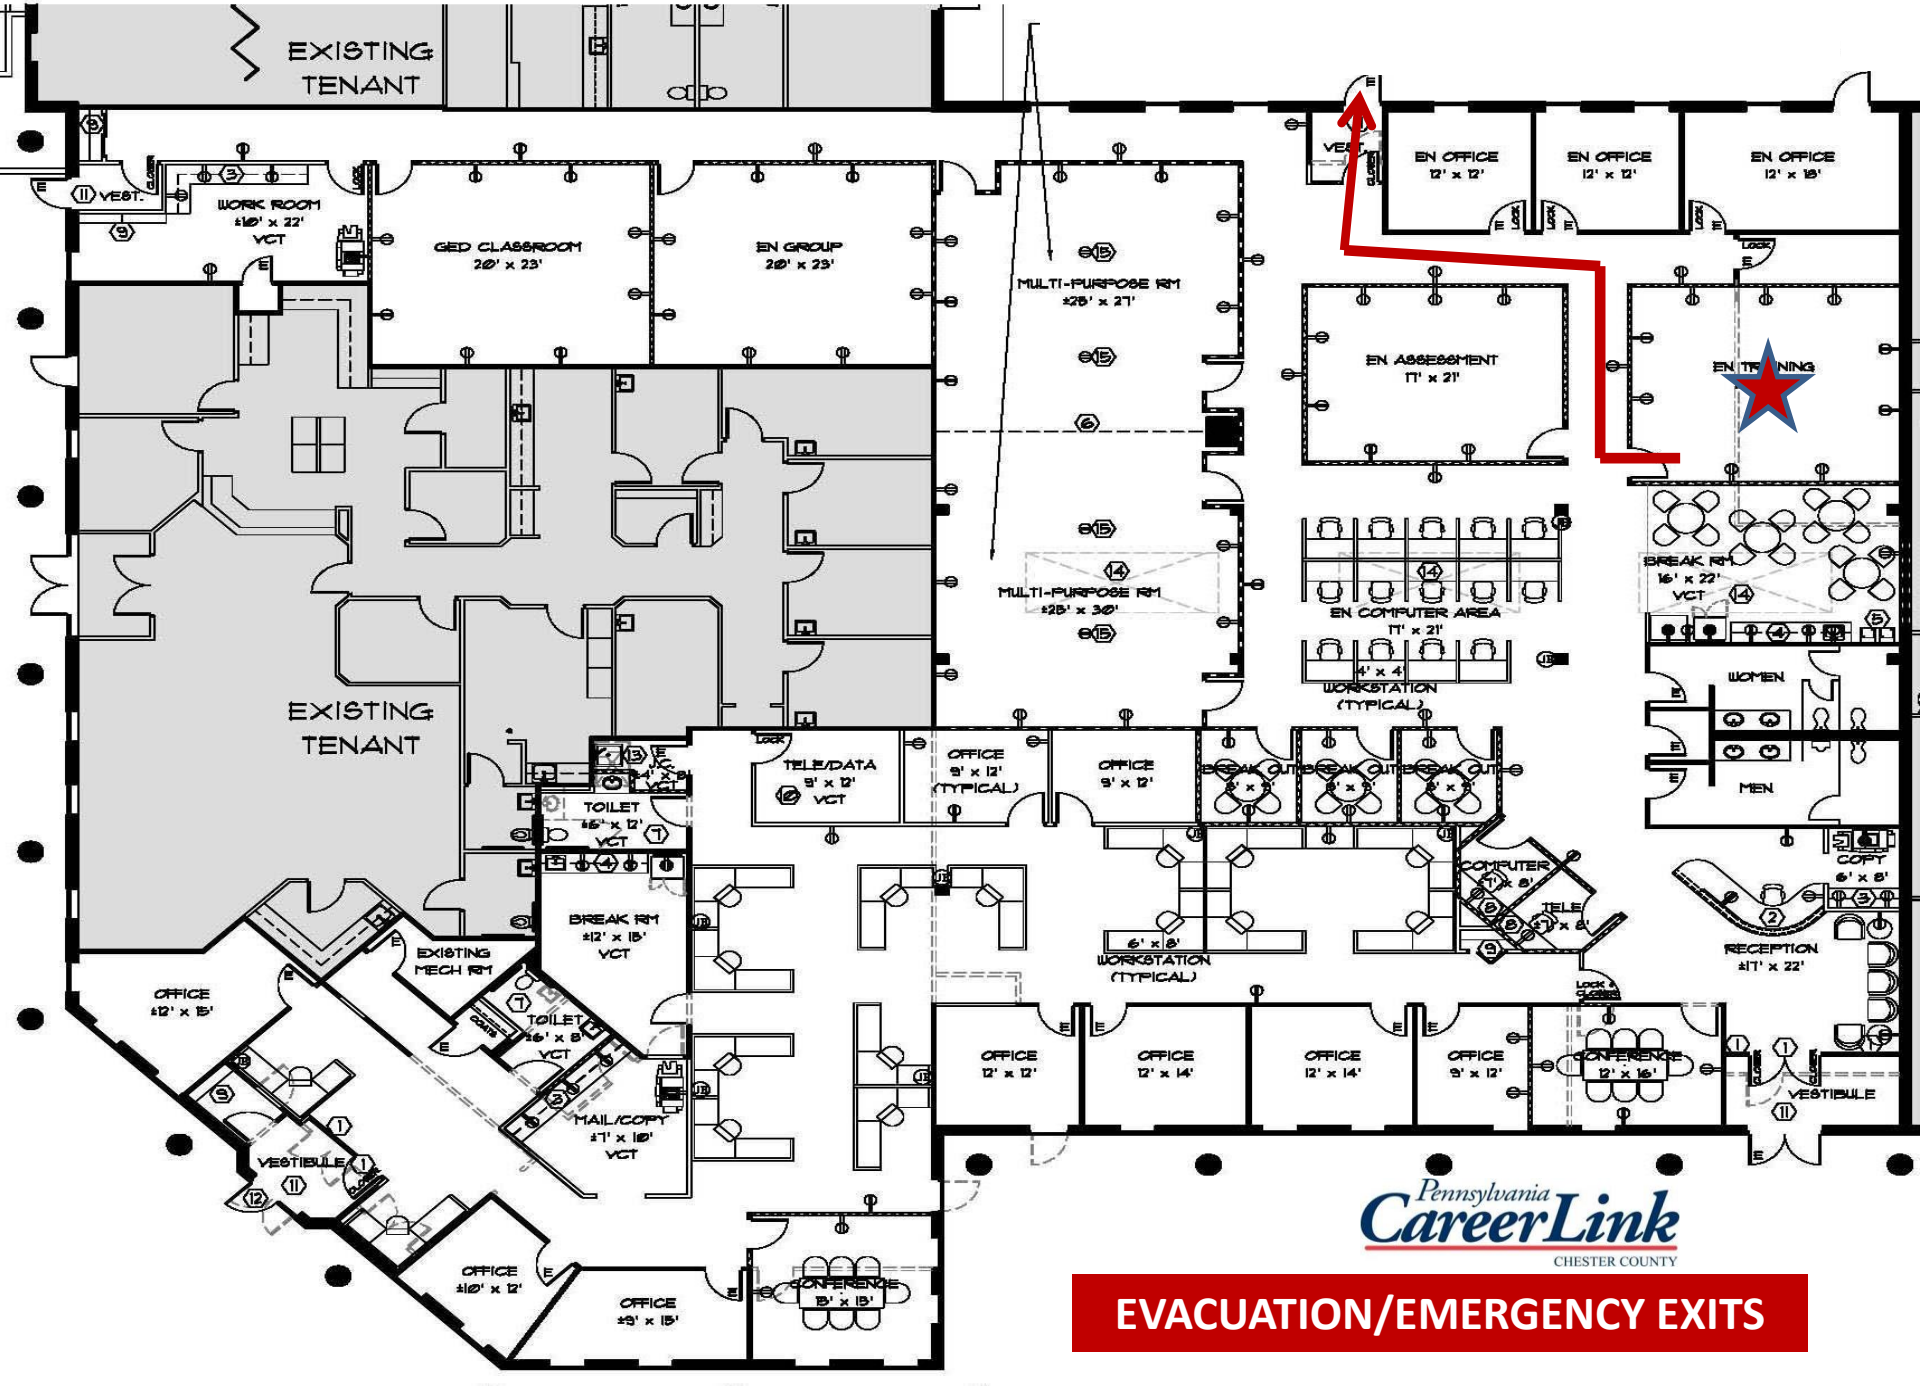

EVACUATION/EMERGENCY EXITS

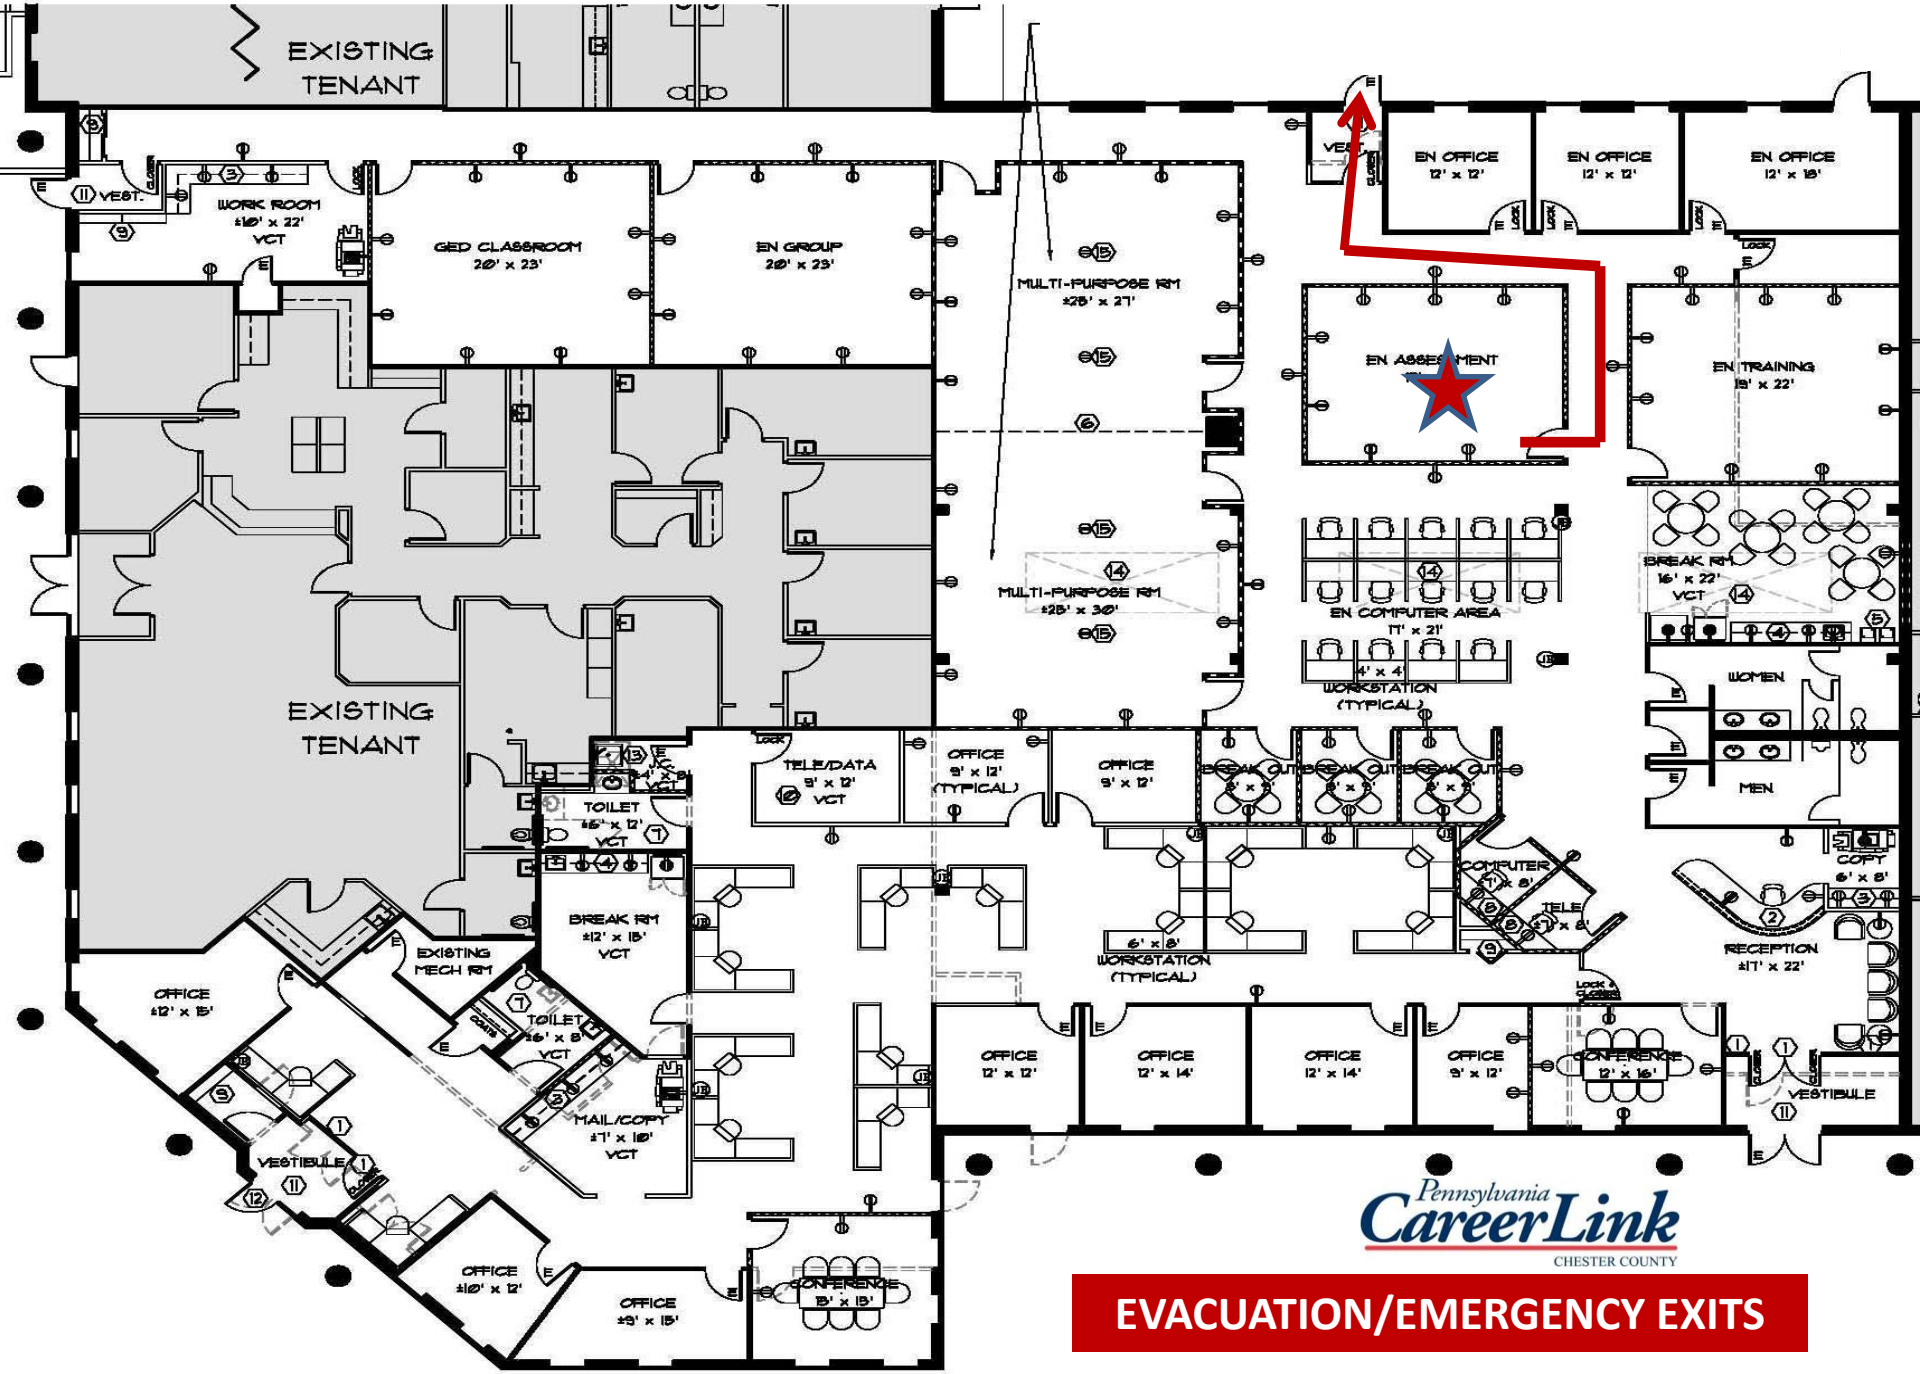

EVACUATION/EMERGENCY EXITS

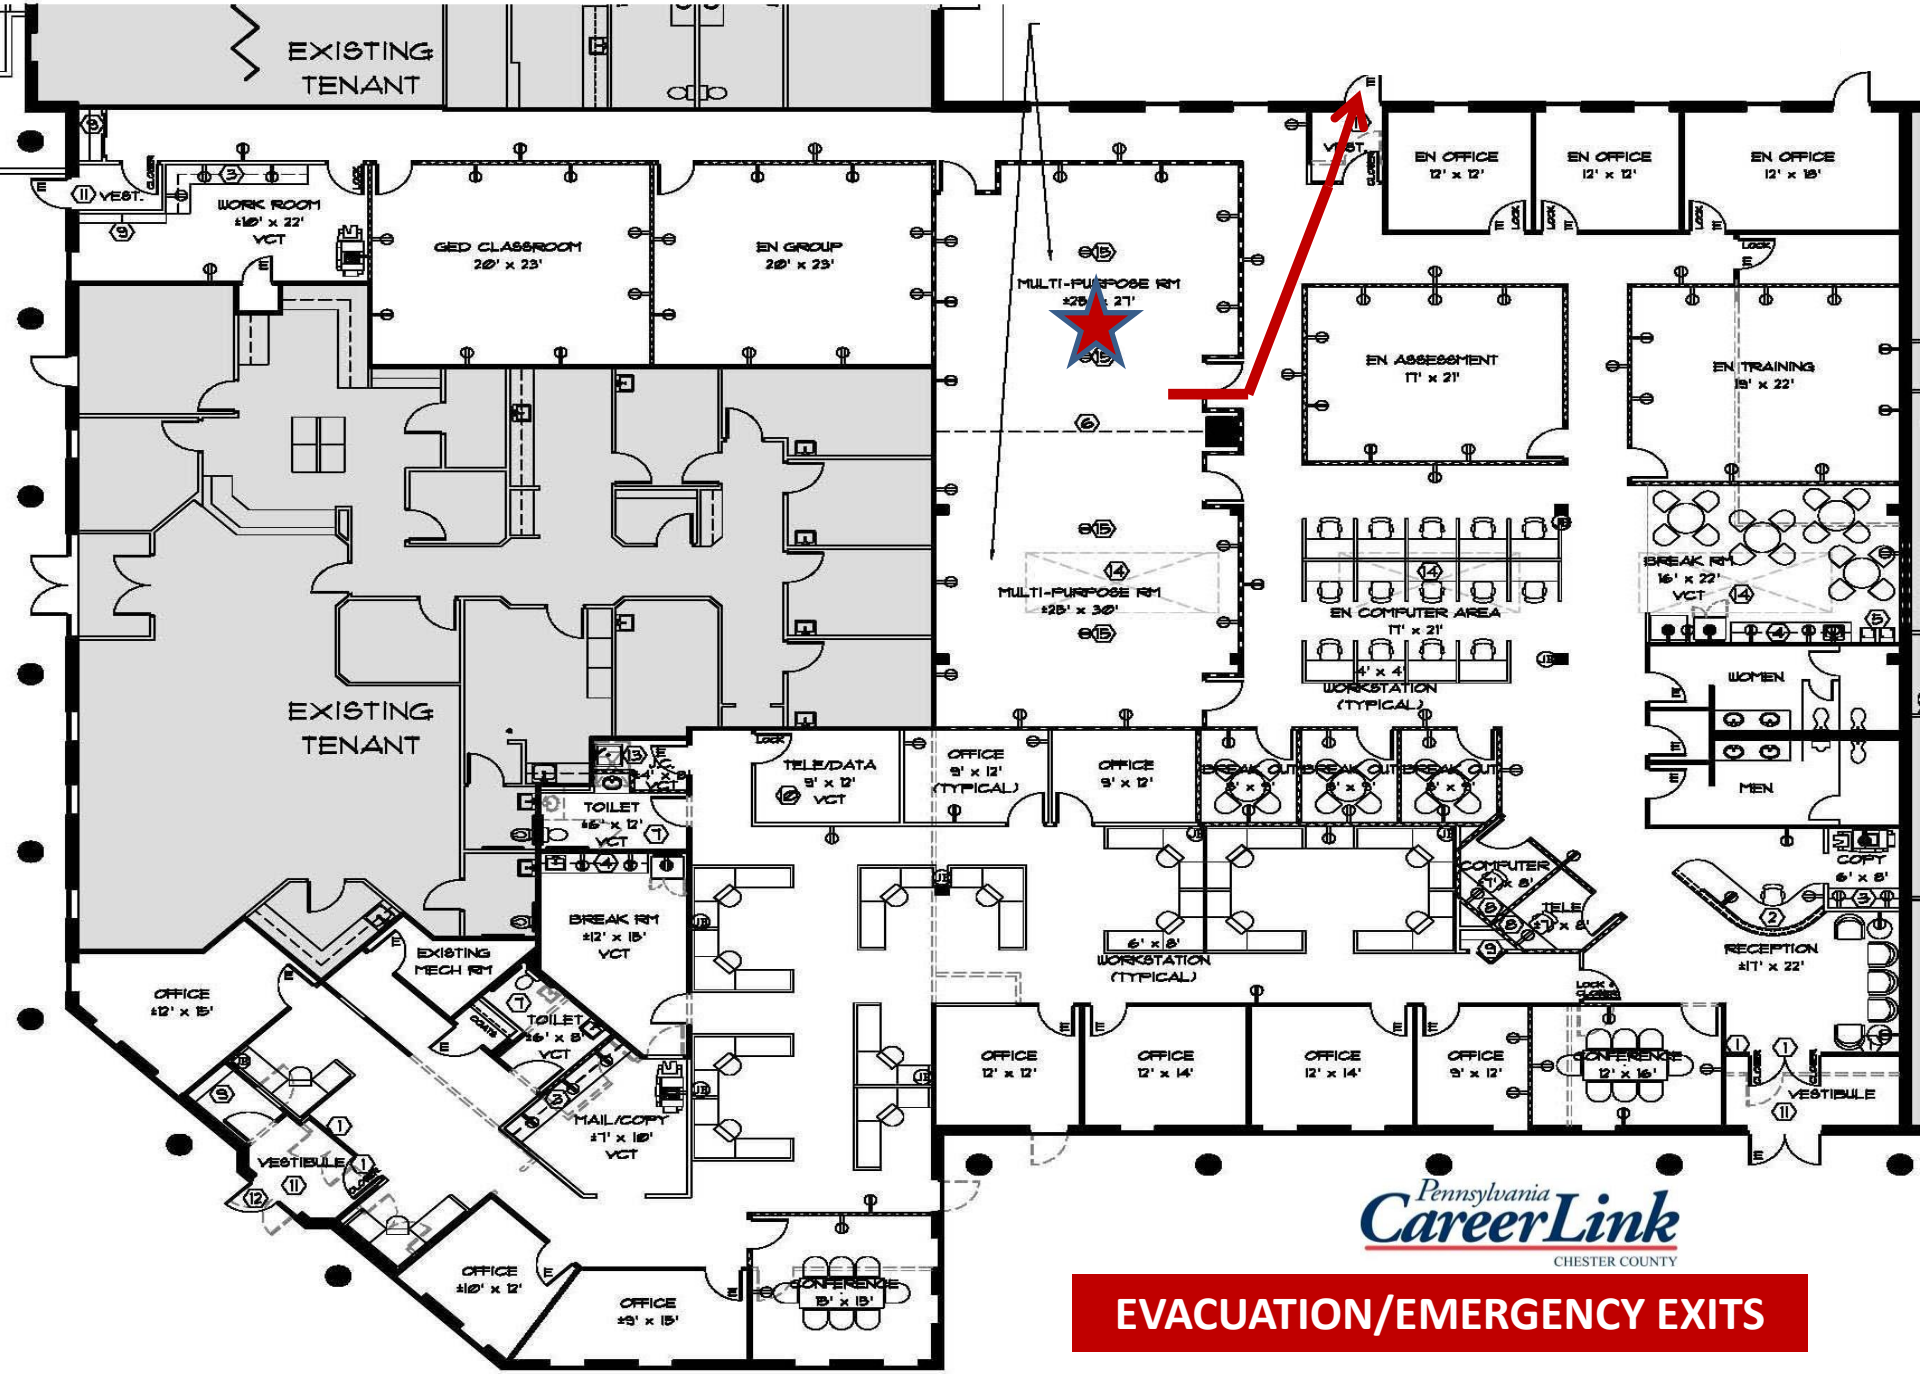

Pennsylvania CareerLink CHESTER COUNTY

EVACUATION/EMERGENCY EXITS

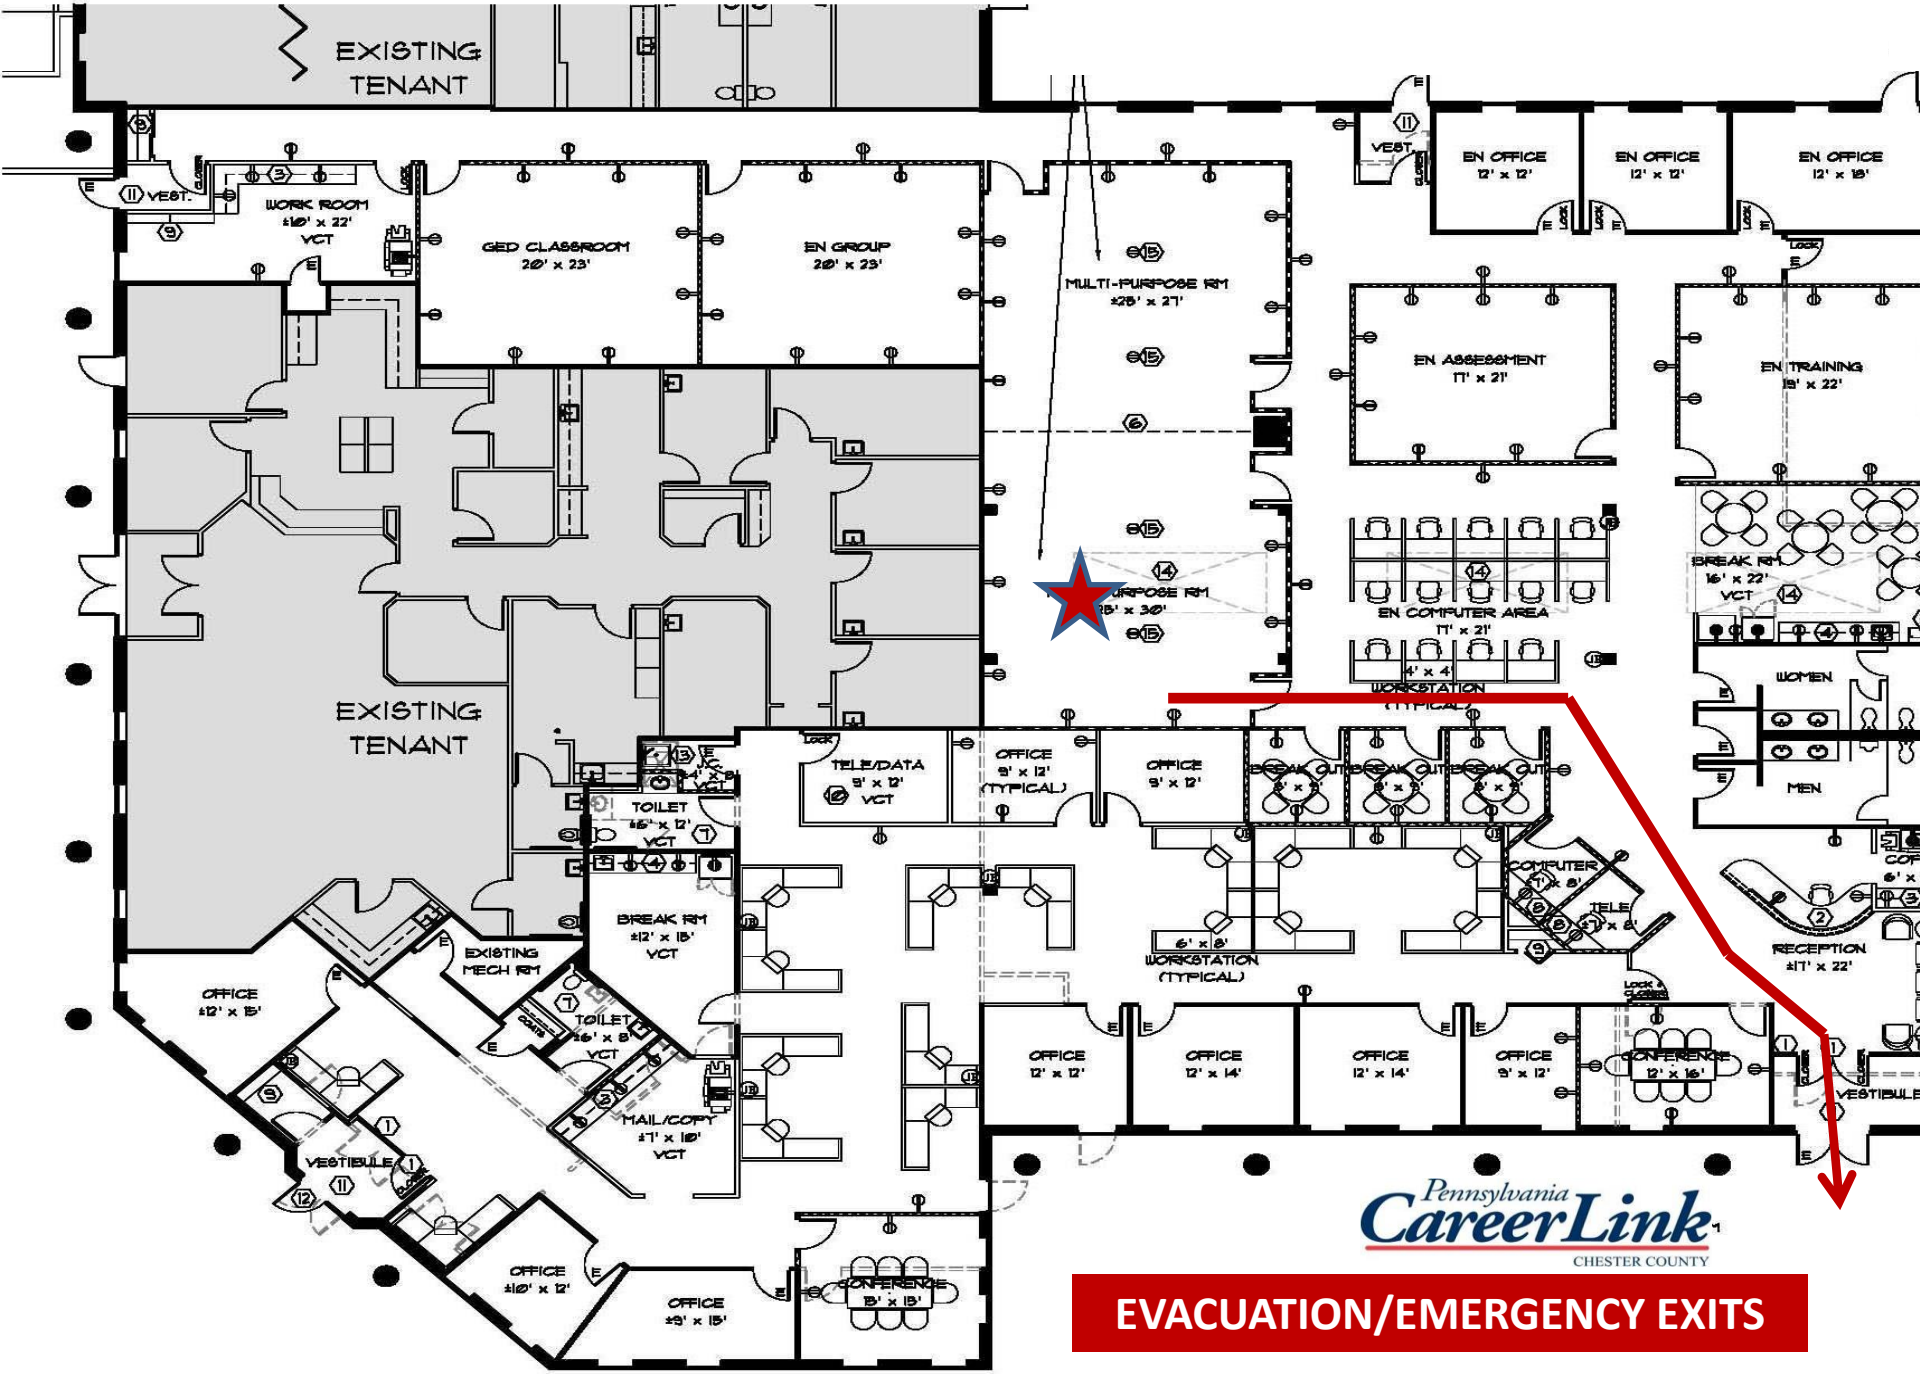
EXISTING TENANT
WORK ROOM ±10' x 22' VCT
GED CLASSROOM 20' x 23'
EN GROUP 20' x 23'
MULTI-PURPOSE RM ±25' x 27'
EN OFFICE 12' x 12'
EN OFFICE 12' x 12'
EN OFFICE 12' x 18'
EN ASSESSMENT 17' x 21'
EN TRAINING 19' x 22'
EN COMPUTER AREA 17' x 21'
4' x 4' WORKSTATION (TYPICAL)
BREAK RM 16' x 22' VCT
WOMEN
MEN
EXISTING TENANT
TELE/DATA 9' x 12' VCT
OFFICE 9' x 12' (TYPICAL)
OFFICE 9' x 12'
TOILET ±5' x 12' VCT
BREAK RM ±12' x 15' VCT
EXISTING MECH RM
TOILET ±6' x 8' VCT
MAIL/COPY ±7' x 10' VCT
6' x 8' WORKSTATION (TYPICAL)
COMPUTER
TELE
RECEPTION ±17' x 22'
OFFICE ±12' x 15'
VESTIBULE
OFFICE 12' x 12'
OFFICE 12' x 14'
OFFICE 12' x 14'
OFFICE 9' x 12'
CONFERENCE 12' x 16'
VESTIBULE
OFFICE ±10' x 12'
OFFICE ±9' x 15'
CONFERENCE 13' x 13'
Pennsylvania CareerLink
CHESTER COUNTY
EVACUATION/EMERGENCY EXITS

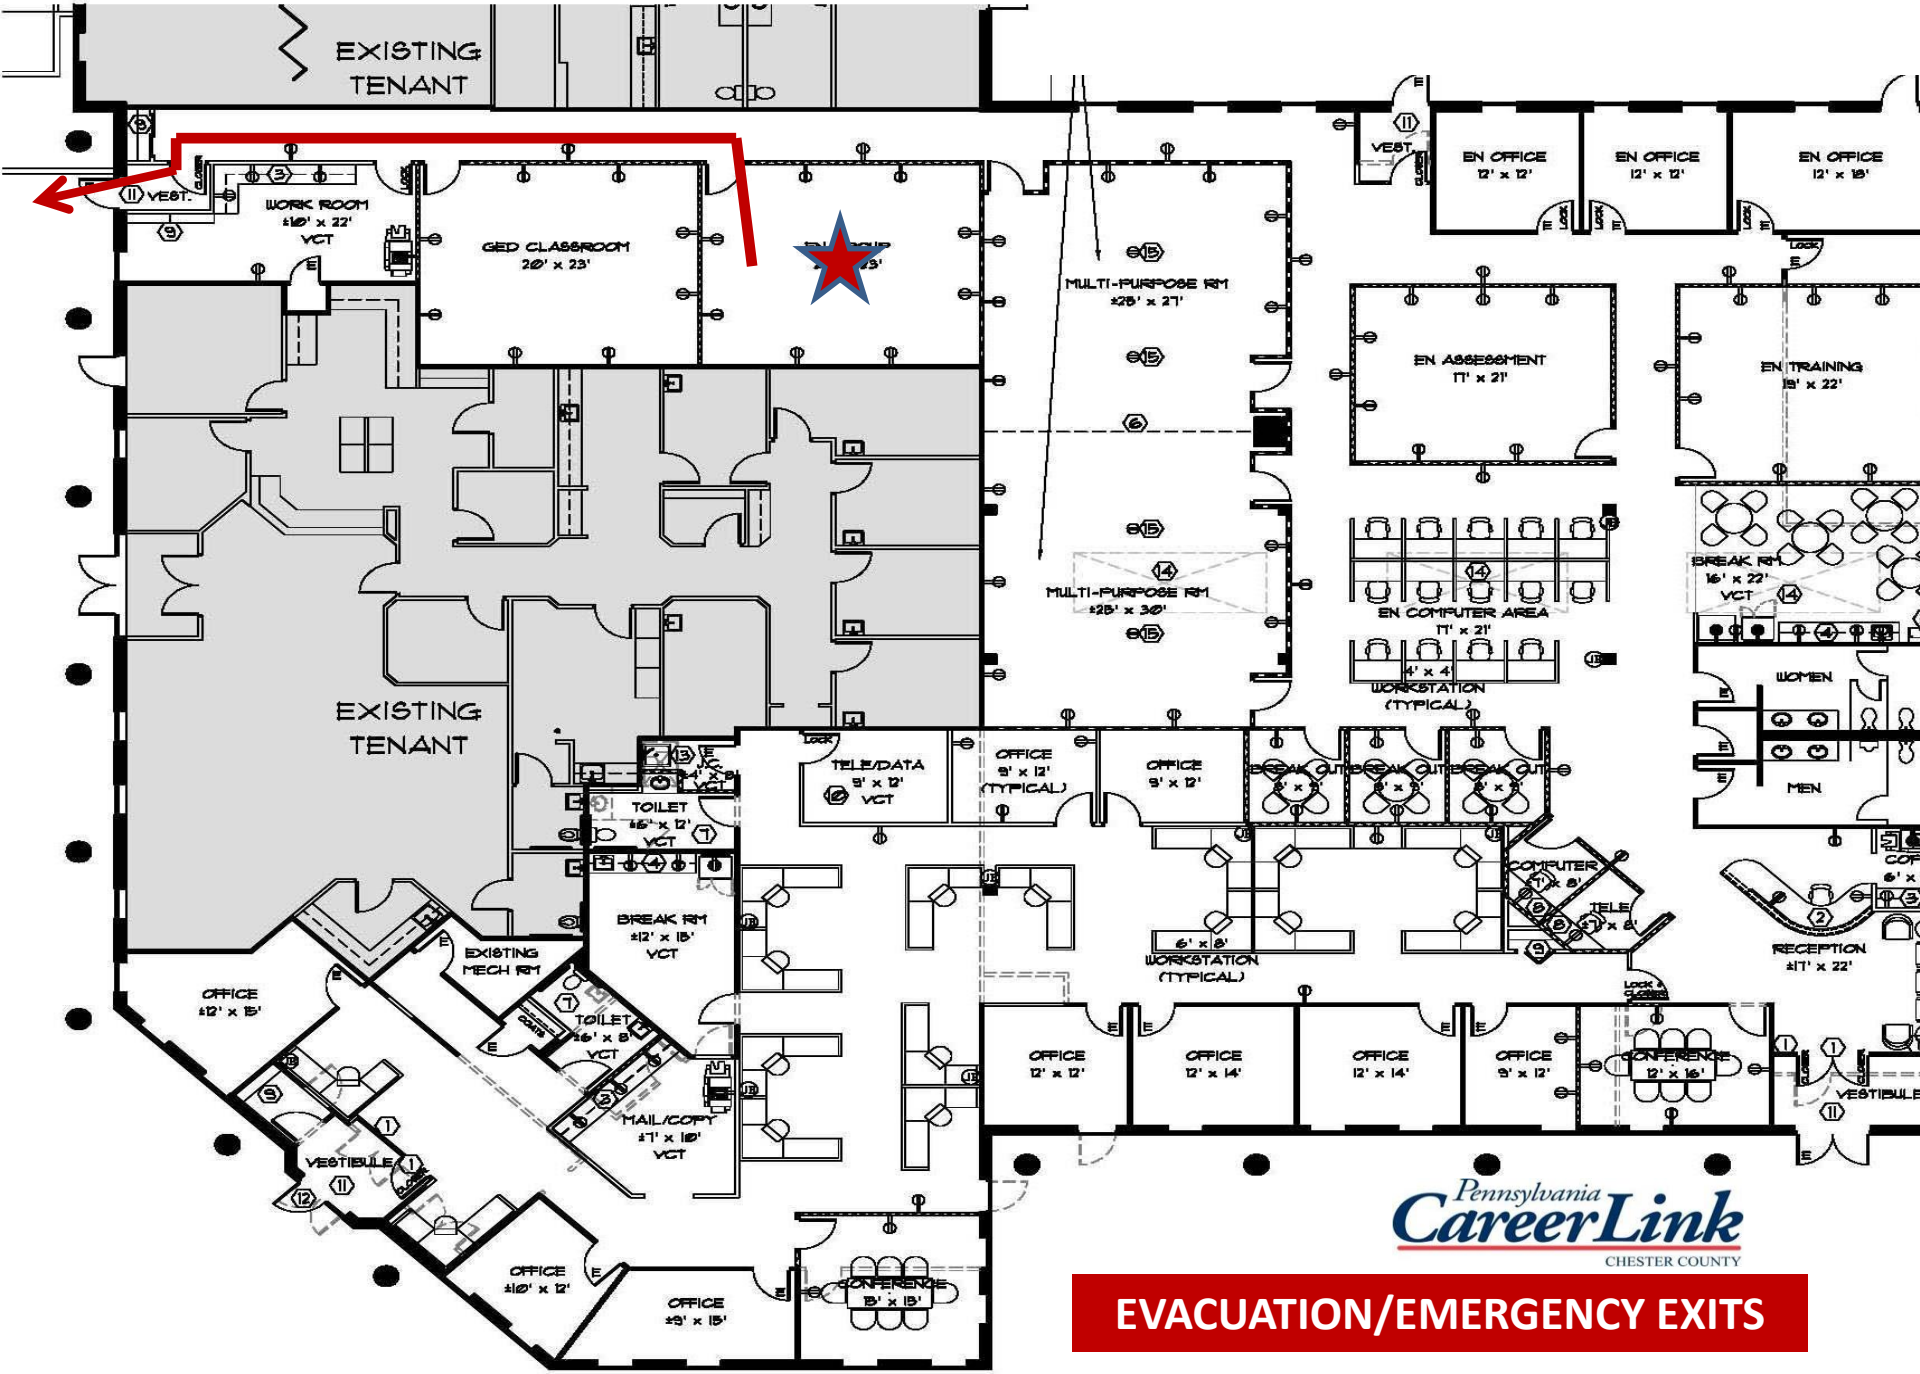

EVACUATION/EMERGENCY EXITS

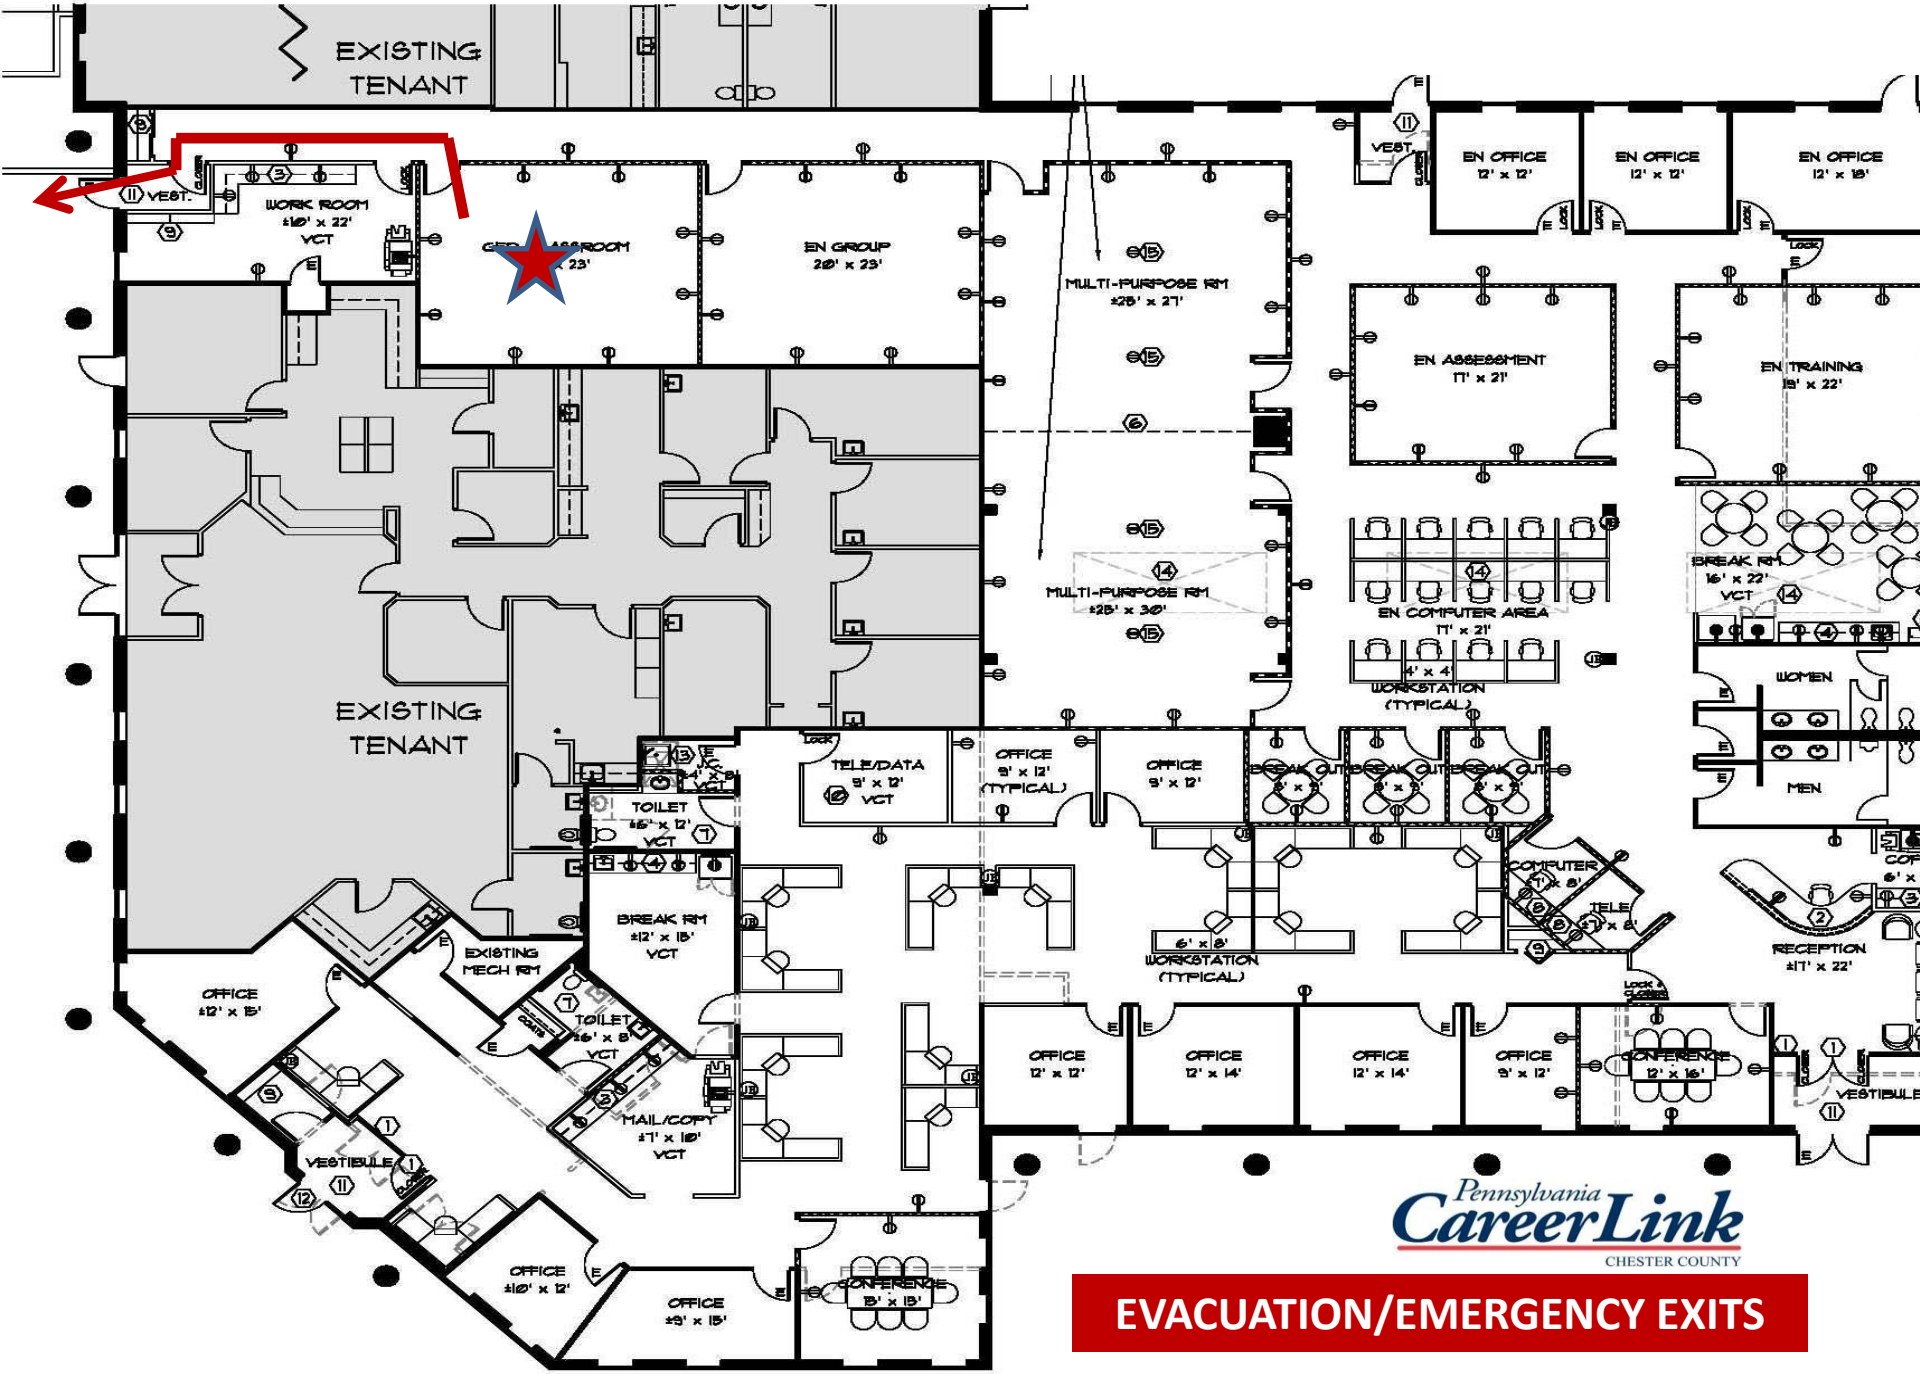

Pennsylvania CareerLink
CHESTER COUNTY

EVACUATION/EMERGENCY EXITS